
SCHEDULE A
This forms part of development
Permit # DVP15-0093

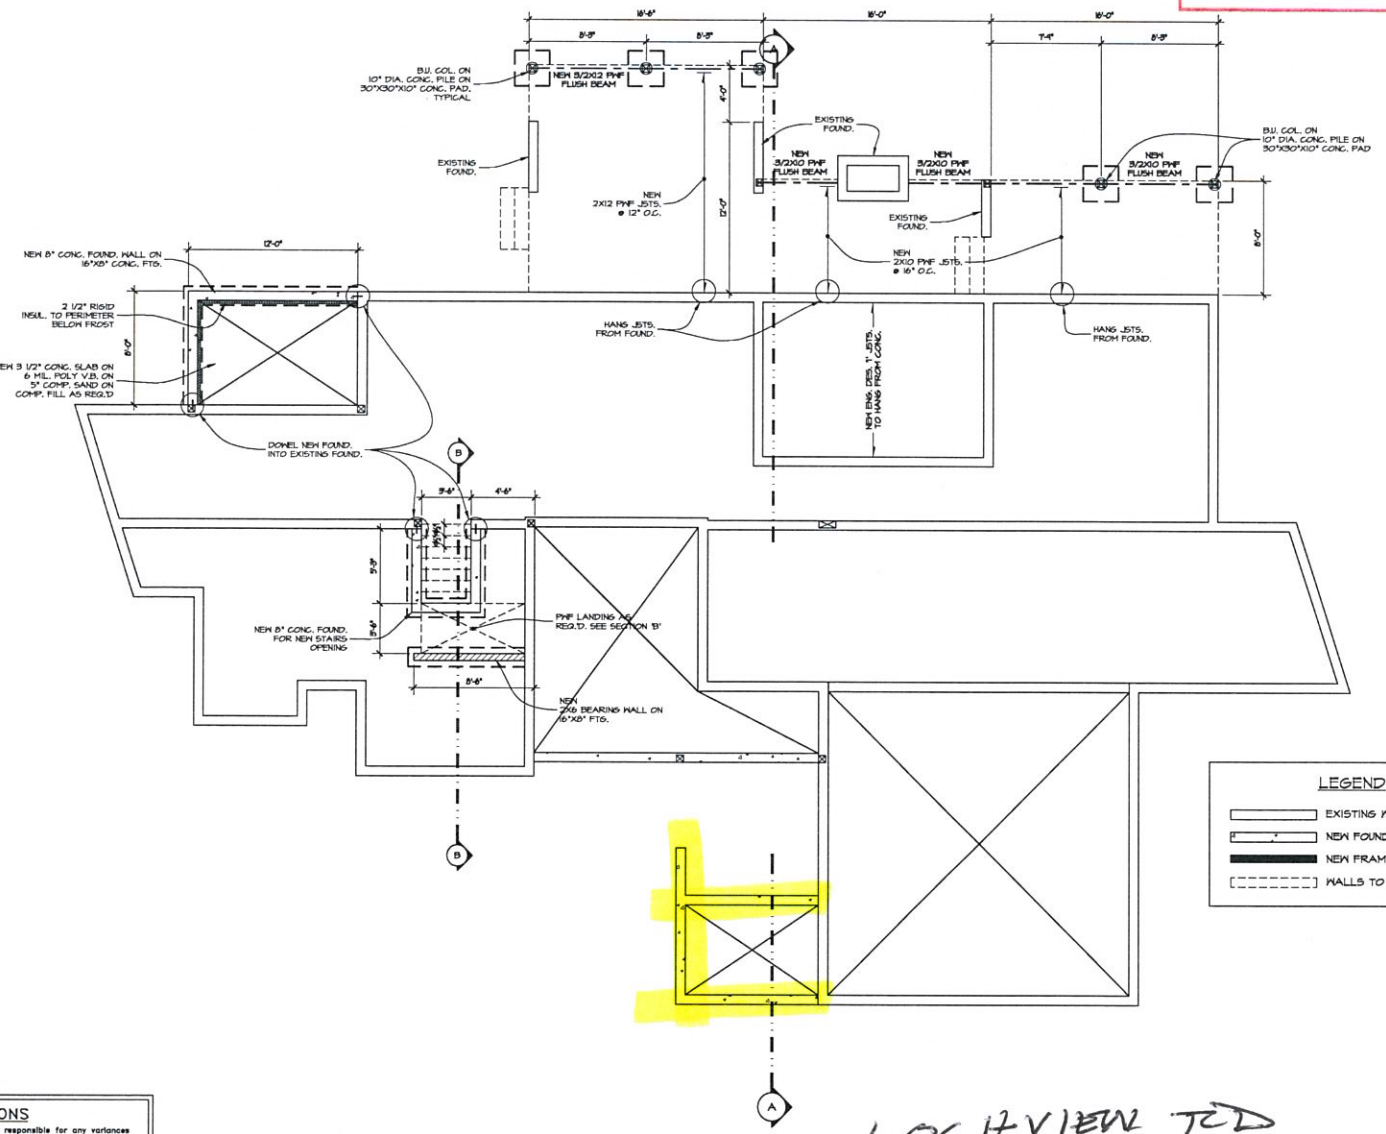

LEGEND
- EXISTING WALLS
- NEW FOUNDATION WALLS
- NEW FRAMED WALLS
- WALLS TO BE REMOVED

LOCHVIEW TCD

FOUNDATION PLAN


ERRORS AND OMISSIONS

- BAXTER DESIGN & SHANE BAXTER shall not be responsible for any variances from the structural drawings and spesifications, or adjustments required resulting from conditions encountered at the job site, and is the sole responsibility of the owner or contractor.
- BAXTER DESIGN & SHANE BAXTER makes every effort to provide complete and accurate construction drawings. However, we assume no liability for any errors or omissions which may affect construction. It is the responsibility of all trades and sub-trades to check and verify all dimensions and details before commencing with their portion of the construction. Should any discrepancies be found on these plans please advise our office so we can make the necessary corrections.

BAXTER DESIGN
Custom Building Design
SHANE BAXTER DESIGNS INC.
KELOWNA, B.C. CANADA
ph. (250) 862-9662
email: baxterdesign@shaw.ca

PROPOSED RENOVATION FOR:
206 LOCHVIEW ROAD
KELOWNA, B.C.
DRAWING SCALE: 1/4" = 1'-0"
DATE: JULY 29, 2015
REV. DATE(S):
DRN. BY: S.H.B.

SCHEDULE A
This forms part of development
Permit # DVP15-0293

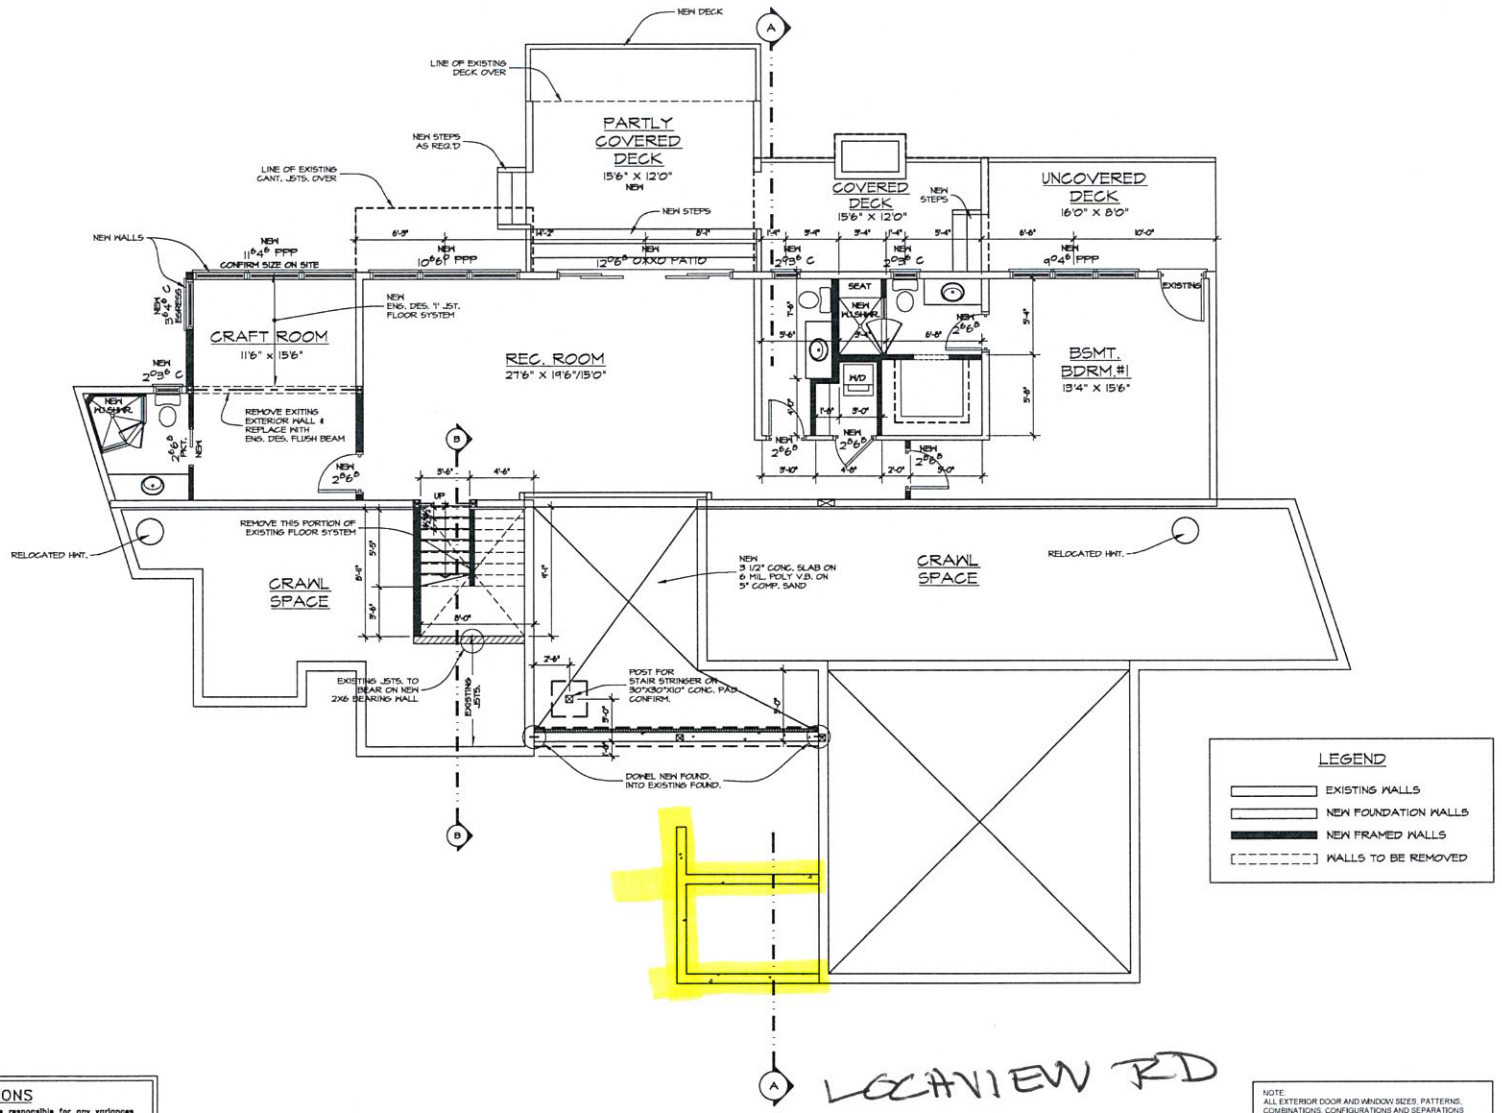

LOCHVIEW RD

LOWER FLOOR PLAN 1213 SQ. FT.

ERRORS AND OMISSIONS


- BAXTER DESIGN & SHANE BAXTER shall not be responsible for any variances from the structural drawings and specifications, or adjustments required resulting from conditions encountered at the job site, and is the sole responsibility of the owner or contractor.
- BAXTER DESIGN & SHANE BAXTER makes every effort to provide complete and accurate construction drawings. However, we assume no liability for any errors or omissions which may affect construction. It is the responsibility of all trades and sub-trades to check and verify all dimensions and details before commencing with their portion of the construction. Should any discrepancies be found on these plans please advise our office so we can make the necessary corrections.

NOTE:
ALL EXTERIOR DOOR AND WINDOW SIZES, PATTERNS, COMBINATIONS, CONFIGURATIONS AND SEPARATIONS TO BE CONFIRMED BY WINDOW MANUFACTURER TO ENSURE NAFS (NORTH AMERICAN FENESTRATION STANDARD) COMPLIANCE.
WHAT'S SHOWN ON THE PLANS IS JUST A REPRESENTATION OF THE LOOK AND FEEL INTENDED BY THE DESIGNER. THE TYPE OF WINDOW USED AND MANUFACTURER SPECS MAY VARY AND THEREFORE NEED TO BE CONFIRMED PRIOR TO CONSTRUCTION.

BAXTER DESIGN
Custom Building Design
SHANE BAXTER DESIGNS INC.
KELOWNA, B.C. CANADA
ph: (250) 862-9662
email: baxterdesign@shaw.ca

PROPOSED RENOVATION FOR:
206 LOCHVIEW ROAD
KELOWNA, B.C.
DRAWING SCALE: 1/4" = 1'-0"
DATE: JULY 29, 2015
REV. DATE(S):
DRN. BY: S.H.B.

SCHEDULE A
This forms part of development
Permit # DVP15-0293

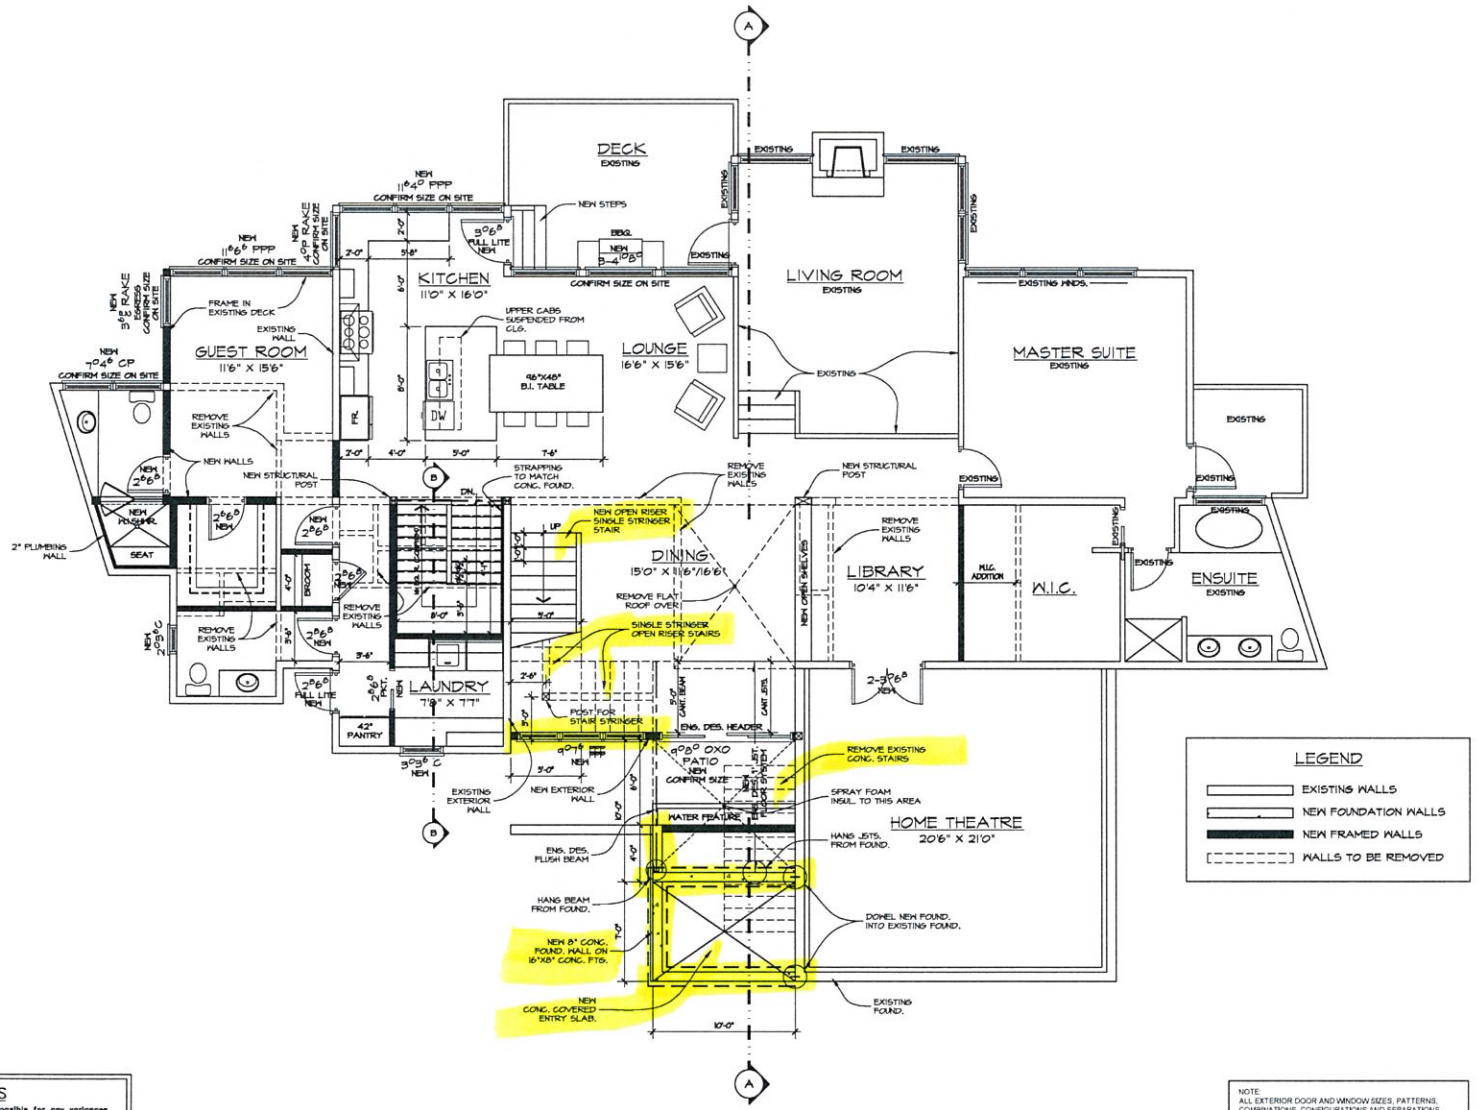

MAIN FLOOR PLAN 3073 SQ. FT.

ERRORS AND OMISSIONS


- BAXTER DESIGN & SHANE BAXTER shall not be responsible for any variances from the structural drawings and specifications, or adjustments required resulting from conditions encountered at the job site, and is the sole responsibility of the owner or contractor.
- BAXTER DESIGN & SHANE BAXTER makes every effort to provide complete and accurate construction drawings. However, we assume no liability for any errors or omissions which may affect construction. It is the responsibility of all trades and sub-trades to check and verify all dimensions and details before commencing with their portion of the construction. Should any discrepancies be found on these plans please advise our office so we can make the necessary corrections.

NOTE:
ALL EXTERIOR DOOR AND WINDOW SIZES, PATTERNS, COMBINATIONS, CONFIGURATIONS AND SEPARATIONS TO BE CONFIRMED BY WINDOW MANUFACTURER TO ENSURE NAFS (NORTH AMERICAN FENESTRATION STANDARD) COMPLIANCE.
WHAT'S SHOWN ON THE PLANS IS JUST A REPRESENTATION OF THE LOOK AND FEEL INTENDED BY THE DESIGNER. THE TYPE OF WINDOW USED AND MANUFACTURER SPECS MAY VARY AND THEREFORE NEED TO BE CONFIRMED PRIOR TO CONSTRUCTION.

BAXTER DESIGN
Custom Building Design
SHANE BAXTER DESIGNS INC.
KELOWNA, B.C. CANADA
ph: (250) 862-9662
email: baxterdesign@shaw.ca

PROPOSED RENOVATION FOR:
206 LOCHVIEW ROAD
KELOWNA, B.C.
DRAWING SCALE: 1/4" = 1'-0"
DATE: JULY 29, 2015
REV. DATE(S):
DRN. BY: S.H.B.

SCHEDULE A
This forms part of development
Permit # DVP15-0293

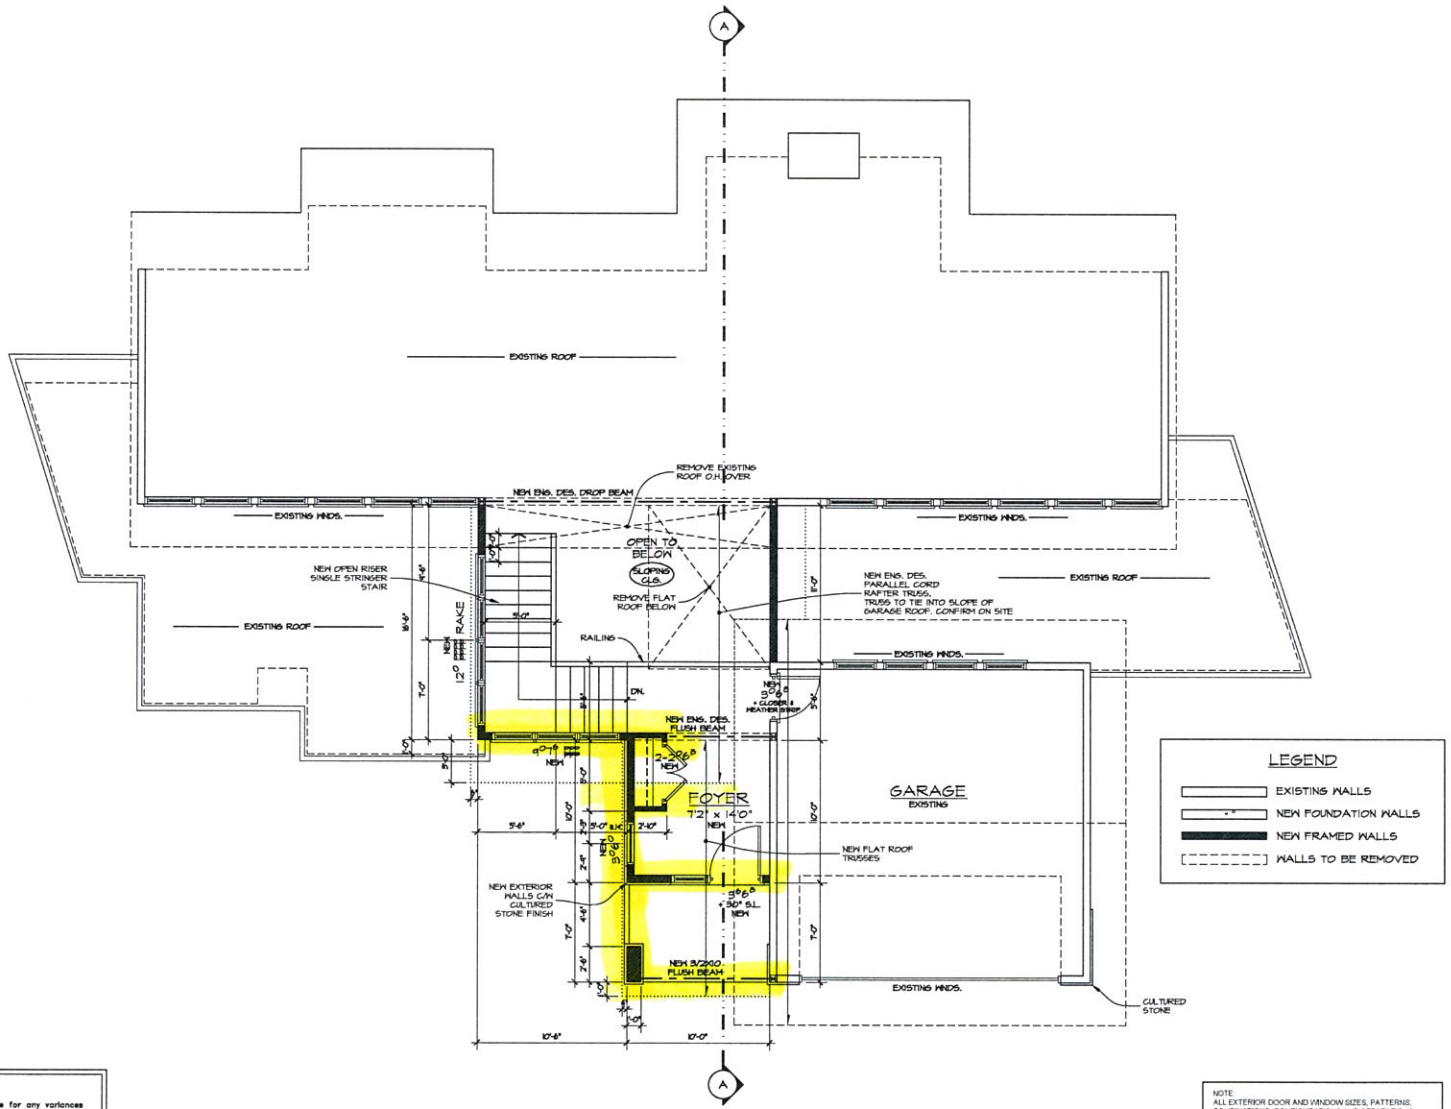

UPPER FLOOR PLAN 163 SQ. FT.

ERRORS AND OMISSIONS


- BAXTER DESIGN & SHANE BAXTER shall not be responsible for any variances from the structural drawings and specifications, or adjustments required resulting from conditions encountered at the job site, and is the sole responsibility of the owner or contractor.
- BAXTER DESIGN & SHANE BAXTER makes every effort to provide complete and accurate construction drawings. However, we assume no liability for any errors or omissions which may effect construction. It is the responsibility of all trades and sub-trades to check and verify all dimensions and details before commencing with their portion of the construction. Should any discrepancies be found on these plans please advise our office so we can make the necessary corrections.

NOTE:
ALL EXTERIOR DOOR AND WINDOW SIZES, PATTERNS, COMBINATIONS, CONFIGURATIONS AND SEPARATIONS TO BE CONFIRMED BY WINDOW MANUFACTURER TO ENSURE NAFS (NORTH AMERICAN FENESTRATION STANDARD) COMPLIANCE.
WHAT'S SHOWN ON THE PLANS IS JUST A REPRESENTATION OF THE LOOK AND FEEL INTENDED BY THE DESIGNER. THE TYPE OF WINDOW USED AND MANUFACTURER SPECS MAY VARY AND THEREFORE NEED TO BE CONFIRMED PRIOR TO CONSTRUCTION.


BAXTER DESIGN
Custom Building Design
SHANE BAXTER DESIGNS INC.
KELOWNA, B.C. CANADA
ph: (250) 862-9662
email: baxterdesign@shaw.ca

PROPOSED RENOVATION FOR:
208 LOCHVIEW ROAD
KELOWNA, B.C.
DRAWING SCALE: 1/4" = 1'-0"
DATE: JULY 29, 2015
REV. DATE(S):
DRN. BY: S.H.B.

SCHEDULE B
This forms part of development
Permit # DVP B-0293

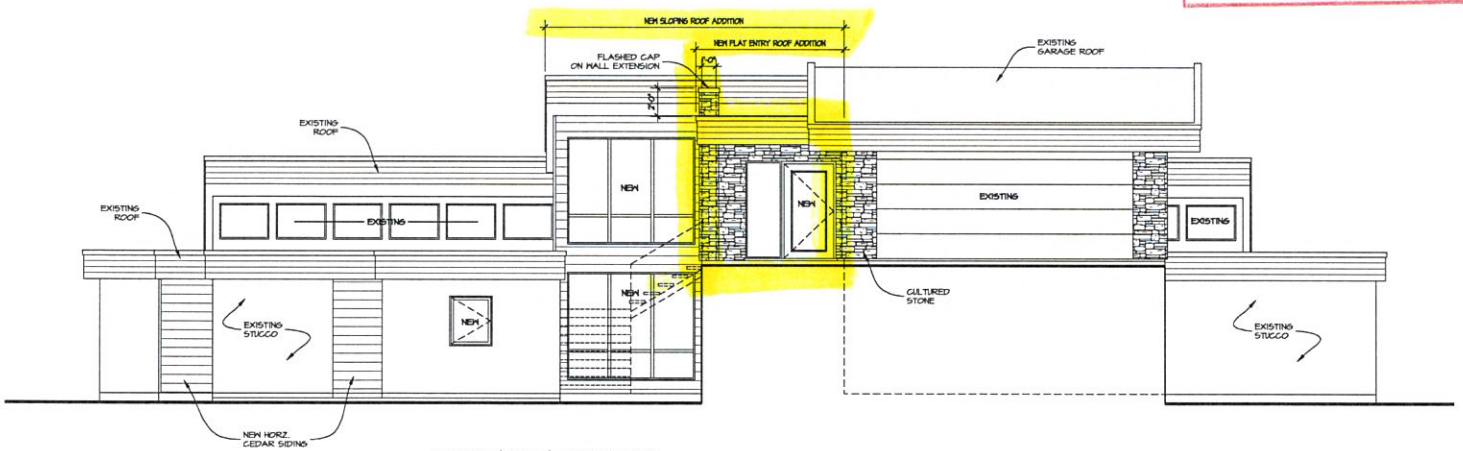

FRONT (EAST) ELEVATION

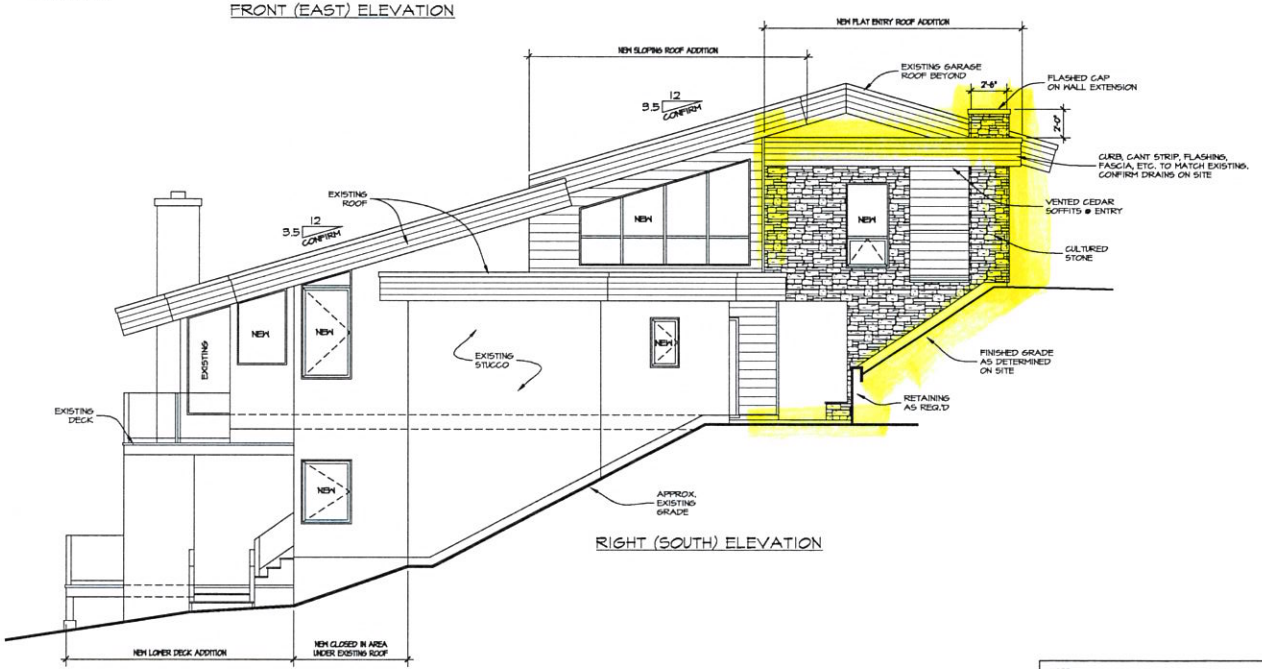

RIGHT (SOUTH) ELEVATION

ERRORS AND OMISSIONS


- BAXTER DESIGN & SHANE BAXTER shall not be responsible for any variances from the structural drawings and specifications, or adjustments required resulting from conditions encountered at the job site, and is the sole responsibility of the owner or contractor.
- BAXTER DESIGN & SHANE BAXTER makes every effort to provide complete and accurate construction drawings. However, we assume no liability for any errors or omissions which may affect construction. It is the responsibility of all trades and sub-trades to check and verify all dimensions and details before commencing with their portion of the construction. Should any discrepancies be found on these plans please advise our office so we can make the necessary corrections.

NOTE:
ALL EXTERIOR DOOR AND WINDOW SIZES, PATTERNS, COMBINATIONS, CONFIGURATIONS AND SEPARATIONS TO BE CONFIRMED BY WINDOW MANUFACTURER TO ENSURE NAFS (NORTH AMERICAN FENESTRATION STANDARD) COMPLIANCE.
WHAT'S SHOWN ON THE PLANS IS JUST A REPRESENTATION OF THE LOOK AND FEEL INTENDED BY THE DESIGNER. THE TYPE OF WINDOW USED AND MANUFACTURER SPECS MAY VARY AND THEREFORE NEED TO BE CONFIRMED PRIOR TO CONSTRUCTION.


BAXTER DESIGN
Custom Building Design
SHANE BAXTER DESIGNS INC.
KELOWNA, B.C. CANADA
ph: (250) 862-9662
email: baxterdesign@shaw.ca

PROPOSED RENOVATION FOR:
206 LOCHVIEW ROAD
KELOWNA, B.C.
DRAWING SCALE: 1/4" = 1'-0"
DATE: JULY 29, 2015
REV. DATE(S):
DRN. BY: S.H.B.

SCHEDULE B
This forms part of development
Permit # DVP15-0293

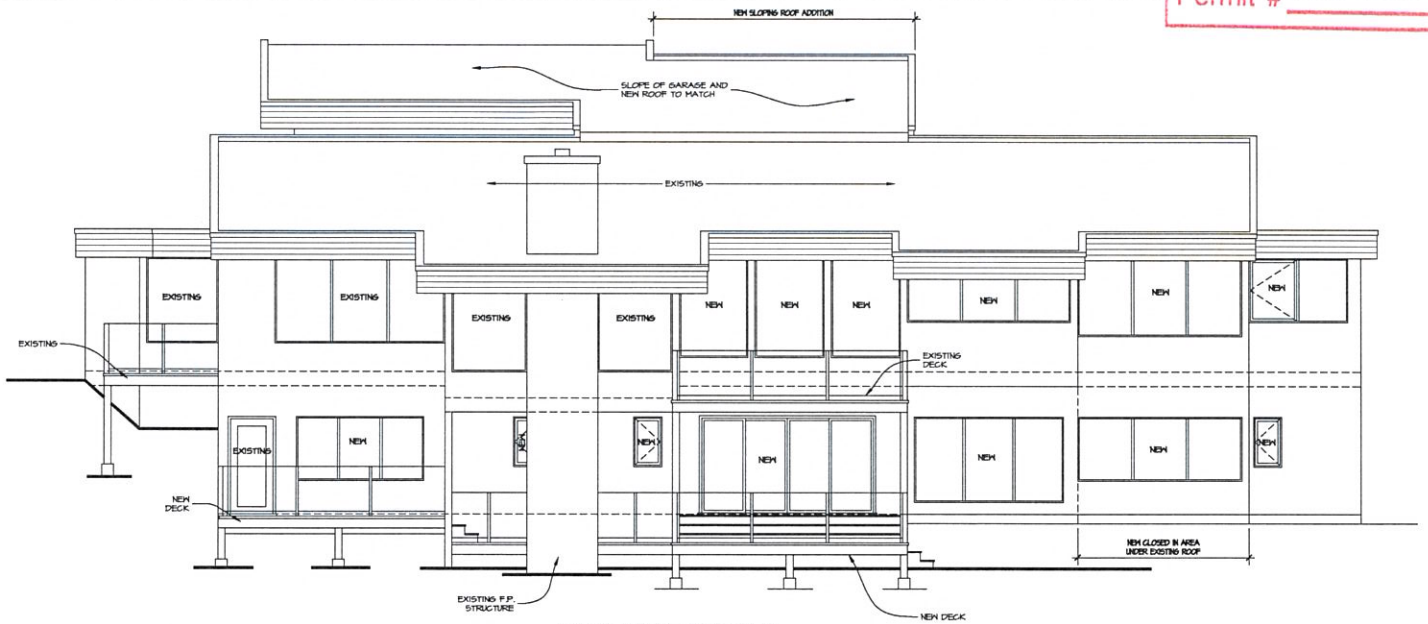

REAR (WEST) ELEVATION

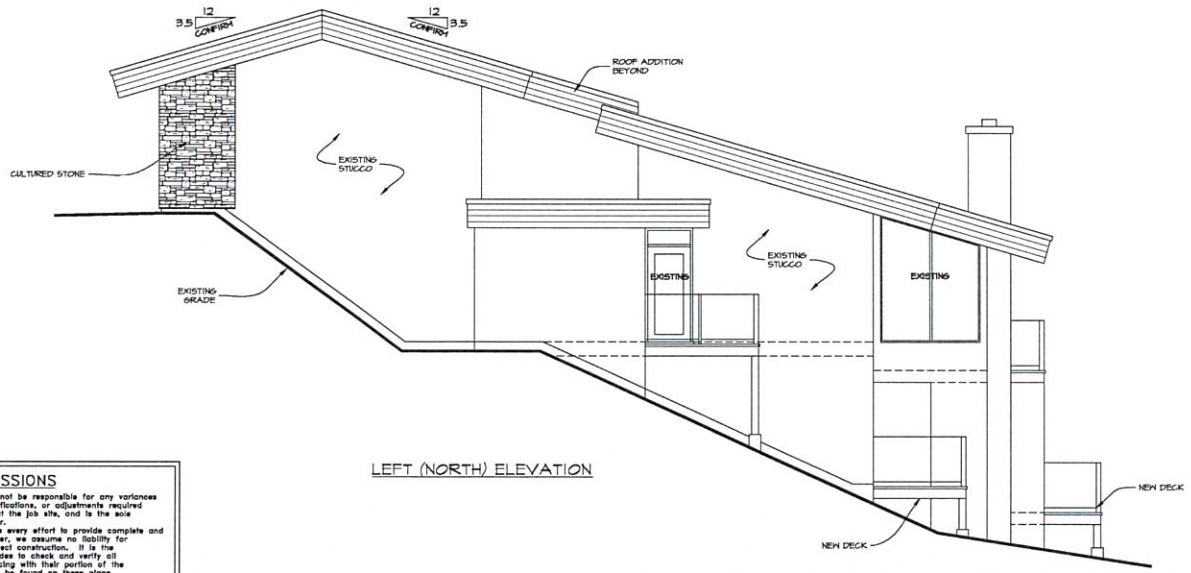

LEFT (NORTH) ELEVATION

ERRORS AND OMISSIONS

- BAXTER DESIGN & SHANE BAXTER shall not be responsible for any variances from the structural drawings and specifications, or adjustments required resulting from conditions encountered at the job site, and is the sole responsibility of the owner or contractor.
- BAXTER DESIGN & SHANE BAXTER makes every effort to provide complete and accurate construction drawings. However, we assume no liability for any errors or omissions which may affect construction. It is the responsibility of all trades and sub-trades to check and verify all dimensions and details before commencing with their portion of the construction. Should any discrepancies be found on these plans please advise our office so we can make the necessary corrections.

NOTE:
ALL EXTERIOR DOOR AND WINDOW SIZES, PATTERNS, COMBINATIONS, CONFIGURATIONS AND SEPARATIONS TO BE CONFIRMED BY WINDOW MANUFACTURER TO ENSURE NAFS (NORTH AMERICAN FENESTRATION STANDARD) COMPLIANCE.
WHAT'S SHOWN ON THE PLANS IS JUST A REPRESENTATION OF THE LOOK AND FEEL INTENDED BY THE DESIGNER. THE TYPE OF WINDOW USED AND MANUFACTURER SPECS MAY VARY AND THEREFORE NEED TO BE CONFIRMED PRIOR TO CONSTRUCTION.

BAXTER DESIGN
Custom Building Design
SHANE BAXTER DESIGNS INC.
KELOWNA, B.C. CANADA
ph: (250) 862-9662
email: baxterdesign@shaw.ca

PROPOSED RENOVATION FOR:
208 LOCHVIEW ROAD
KELOWNA, B.C.

DRAWING SCALE: 1/4" = 1'-0"
DATE: JULY 29, 2015
REV. DATE(S):
DRN. BY: S.H.B.