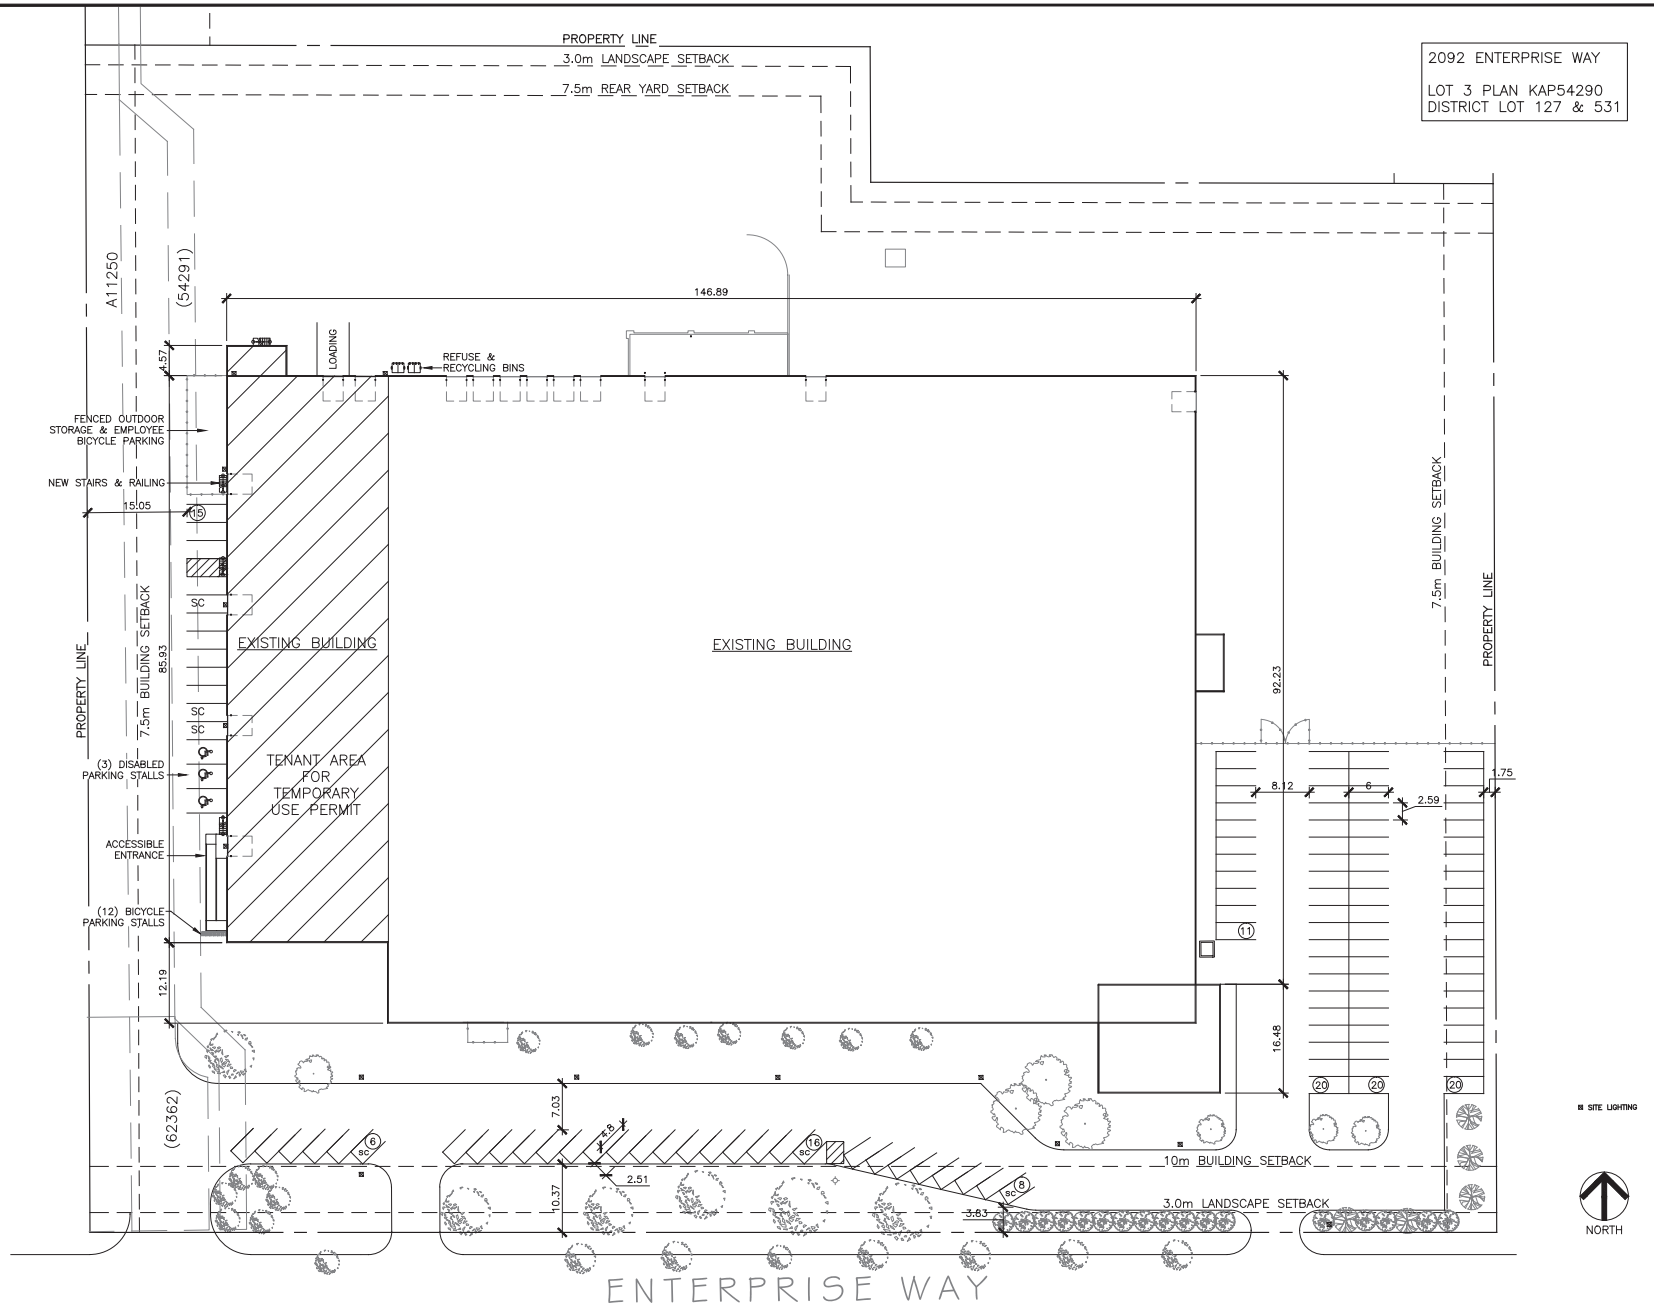


NO.	REVISIONS	DATE
5		
4		
3		
2		
1	ISSUED FOR TUP	14.08.29

ARGUS PROPERTIES LTD.
#300–1060 Manhattan Dr., Kelowna, B.C. V1Y 9X9
PH (250) 763-6789 FAX (250) 763-6799


PROJECT:
TEMPORARY USE PERMIT

2092 ENTERPRISE WAY
KELOWNA, BC

DRAWING:
SITE PLAN

DRAWN BY: CRM	CHECKED BY: DS
DATE: AUG.26–14	SCALE: 1:350
PROJECT NO.: B555	DRAWING NO.: A1.0
ACAD DWG NAME:	

Copyright © 2013, Argus Properties Ltd.

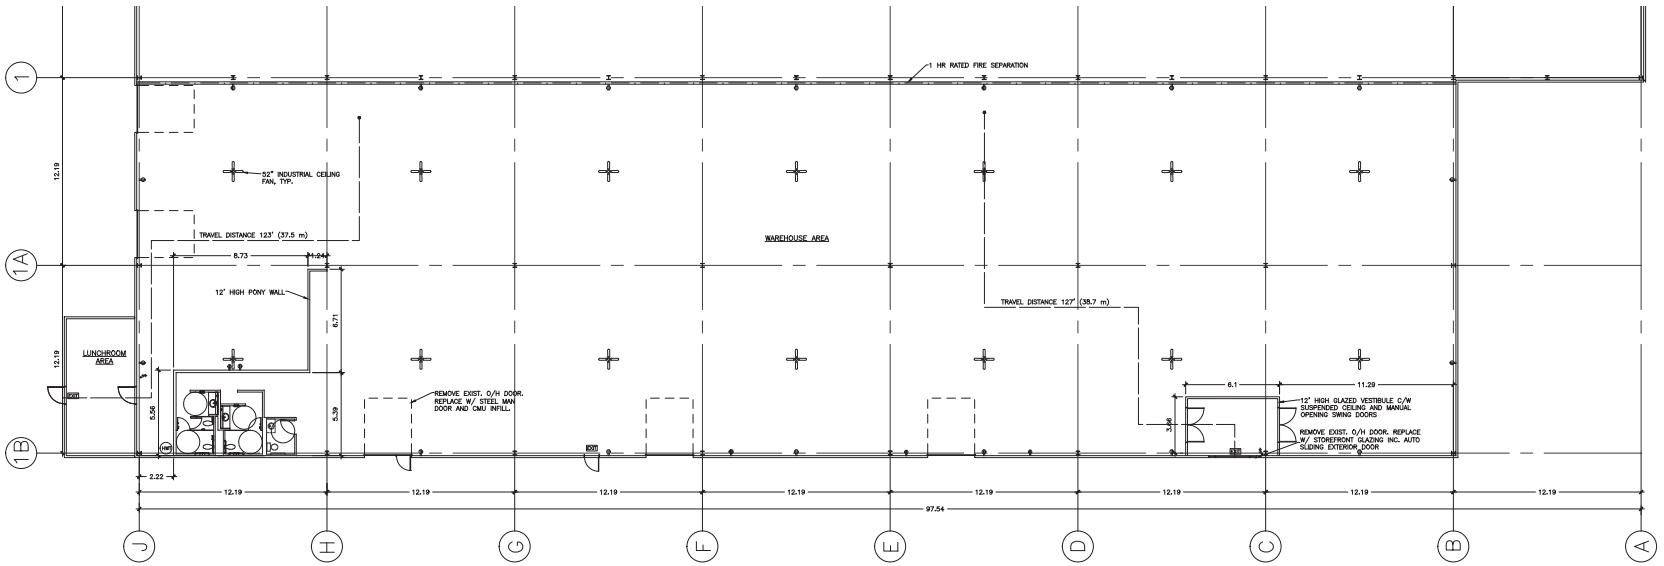

MAJOR OCCUPANCY CLASSIFICATIONS	HEALTH REQUIREMENTS
GROUP E FLOOR AREA = 2,111 m²	GROUP E AREA OCCUPANT LOAD= 574
MERCANTILE, FIRST FLOOR OCCUPANT LOAD = 3.70 m² PER PERSON	WATER CLOSETS REQUIRED:
TOTAL OCCUPANT LOAD= 571 PERSONS	1 MALE
	2 FEMALE
SPRINKLERED THROUGHOUT	1 UNIVERSAL TOILET ROOM
	WATER CLOSETS PROVIDED:
	1 MALE (1 ACCESSIBLE)
	2 FEMALE (1 ACCESSIBLE)
	1 UNIVERSAL TOILET ROOM

NO.	REVISIONS	DATE
5		
4		
3		
2		
1	ISSUED FOR TUP	14.08.29

ARGUS PROPERTIES LTD.
#300–1060 Manhattan Dr., Kelowna, B.C. V1Y 9X9
PH (250) 763–6789 FAX (250) 763–6799


PROJECT:
TEMPORARY USE PERMIT

2092 ENTERPRISE WAY
KELOWNA, BC


DRAWING:
FLOOR PLAN

DRAWN BY: CRM	CHECKED BY: DS
DATE: AUG.26–14	SCALE: 1:150
PROJECT NO.: B555	DRAWING NO.: A1.1
ACAD DWG NAME:	


Copyright © 2013, Argus Properties Ltd.

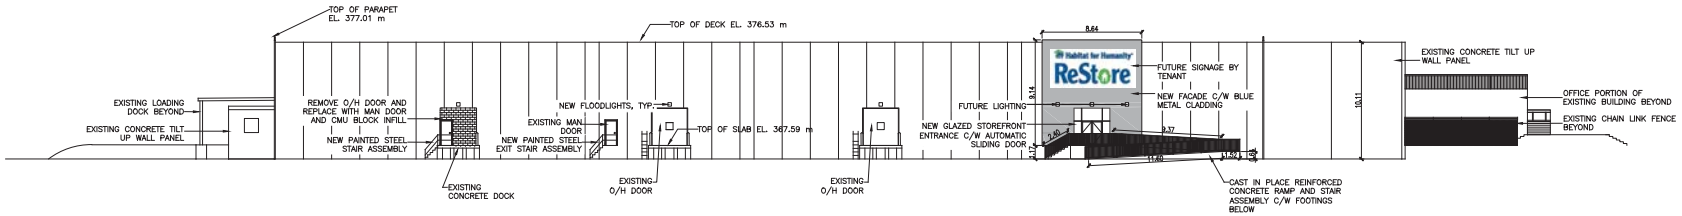

WEST ELEVATION
1:200

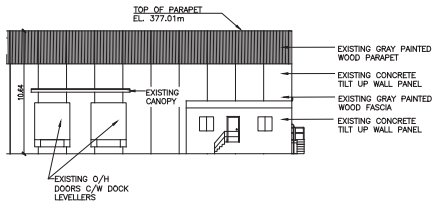

NORTH ELEVATION
1:200

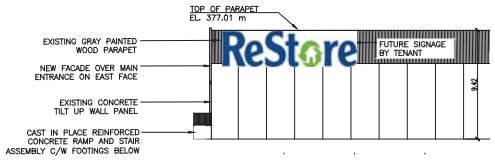

SOUTH ELEVATION
1:200

NO.	REVISIONS	DATE
5		
4		
3		
2		
1	ISSUED FOR TUP	14.08.29

ARGUS PROPERTIES LTD.
#300–1060 Manhattan Dr., Kelowna, B.C. V1Y 9X9
PH (250) 763–6789 FAX (250) 763–6799

PROJECT:
TEMPORARY USE PERMIT

2092 ENTERPRISE WAY
KELOWNA, BC

DRAWING:
ELEVATIONS

DRAWN BY: CRM	CHECKED BY: DS
DATE: AUG.26–14	SCALE: AS NOTED
PROJECT NO.: B555	DRAWING NO.: A4.0
ACAD DWG NAME:	

Copyright © 2013, Argus Properties Ltd.