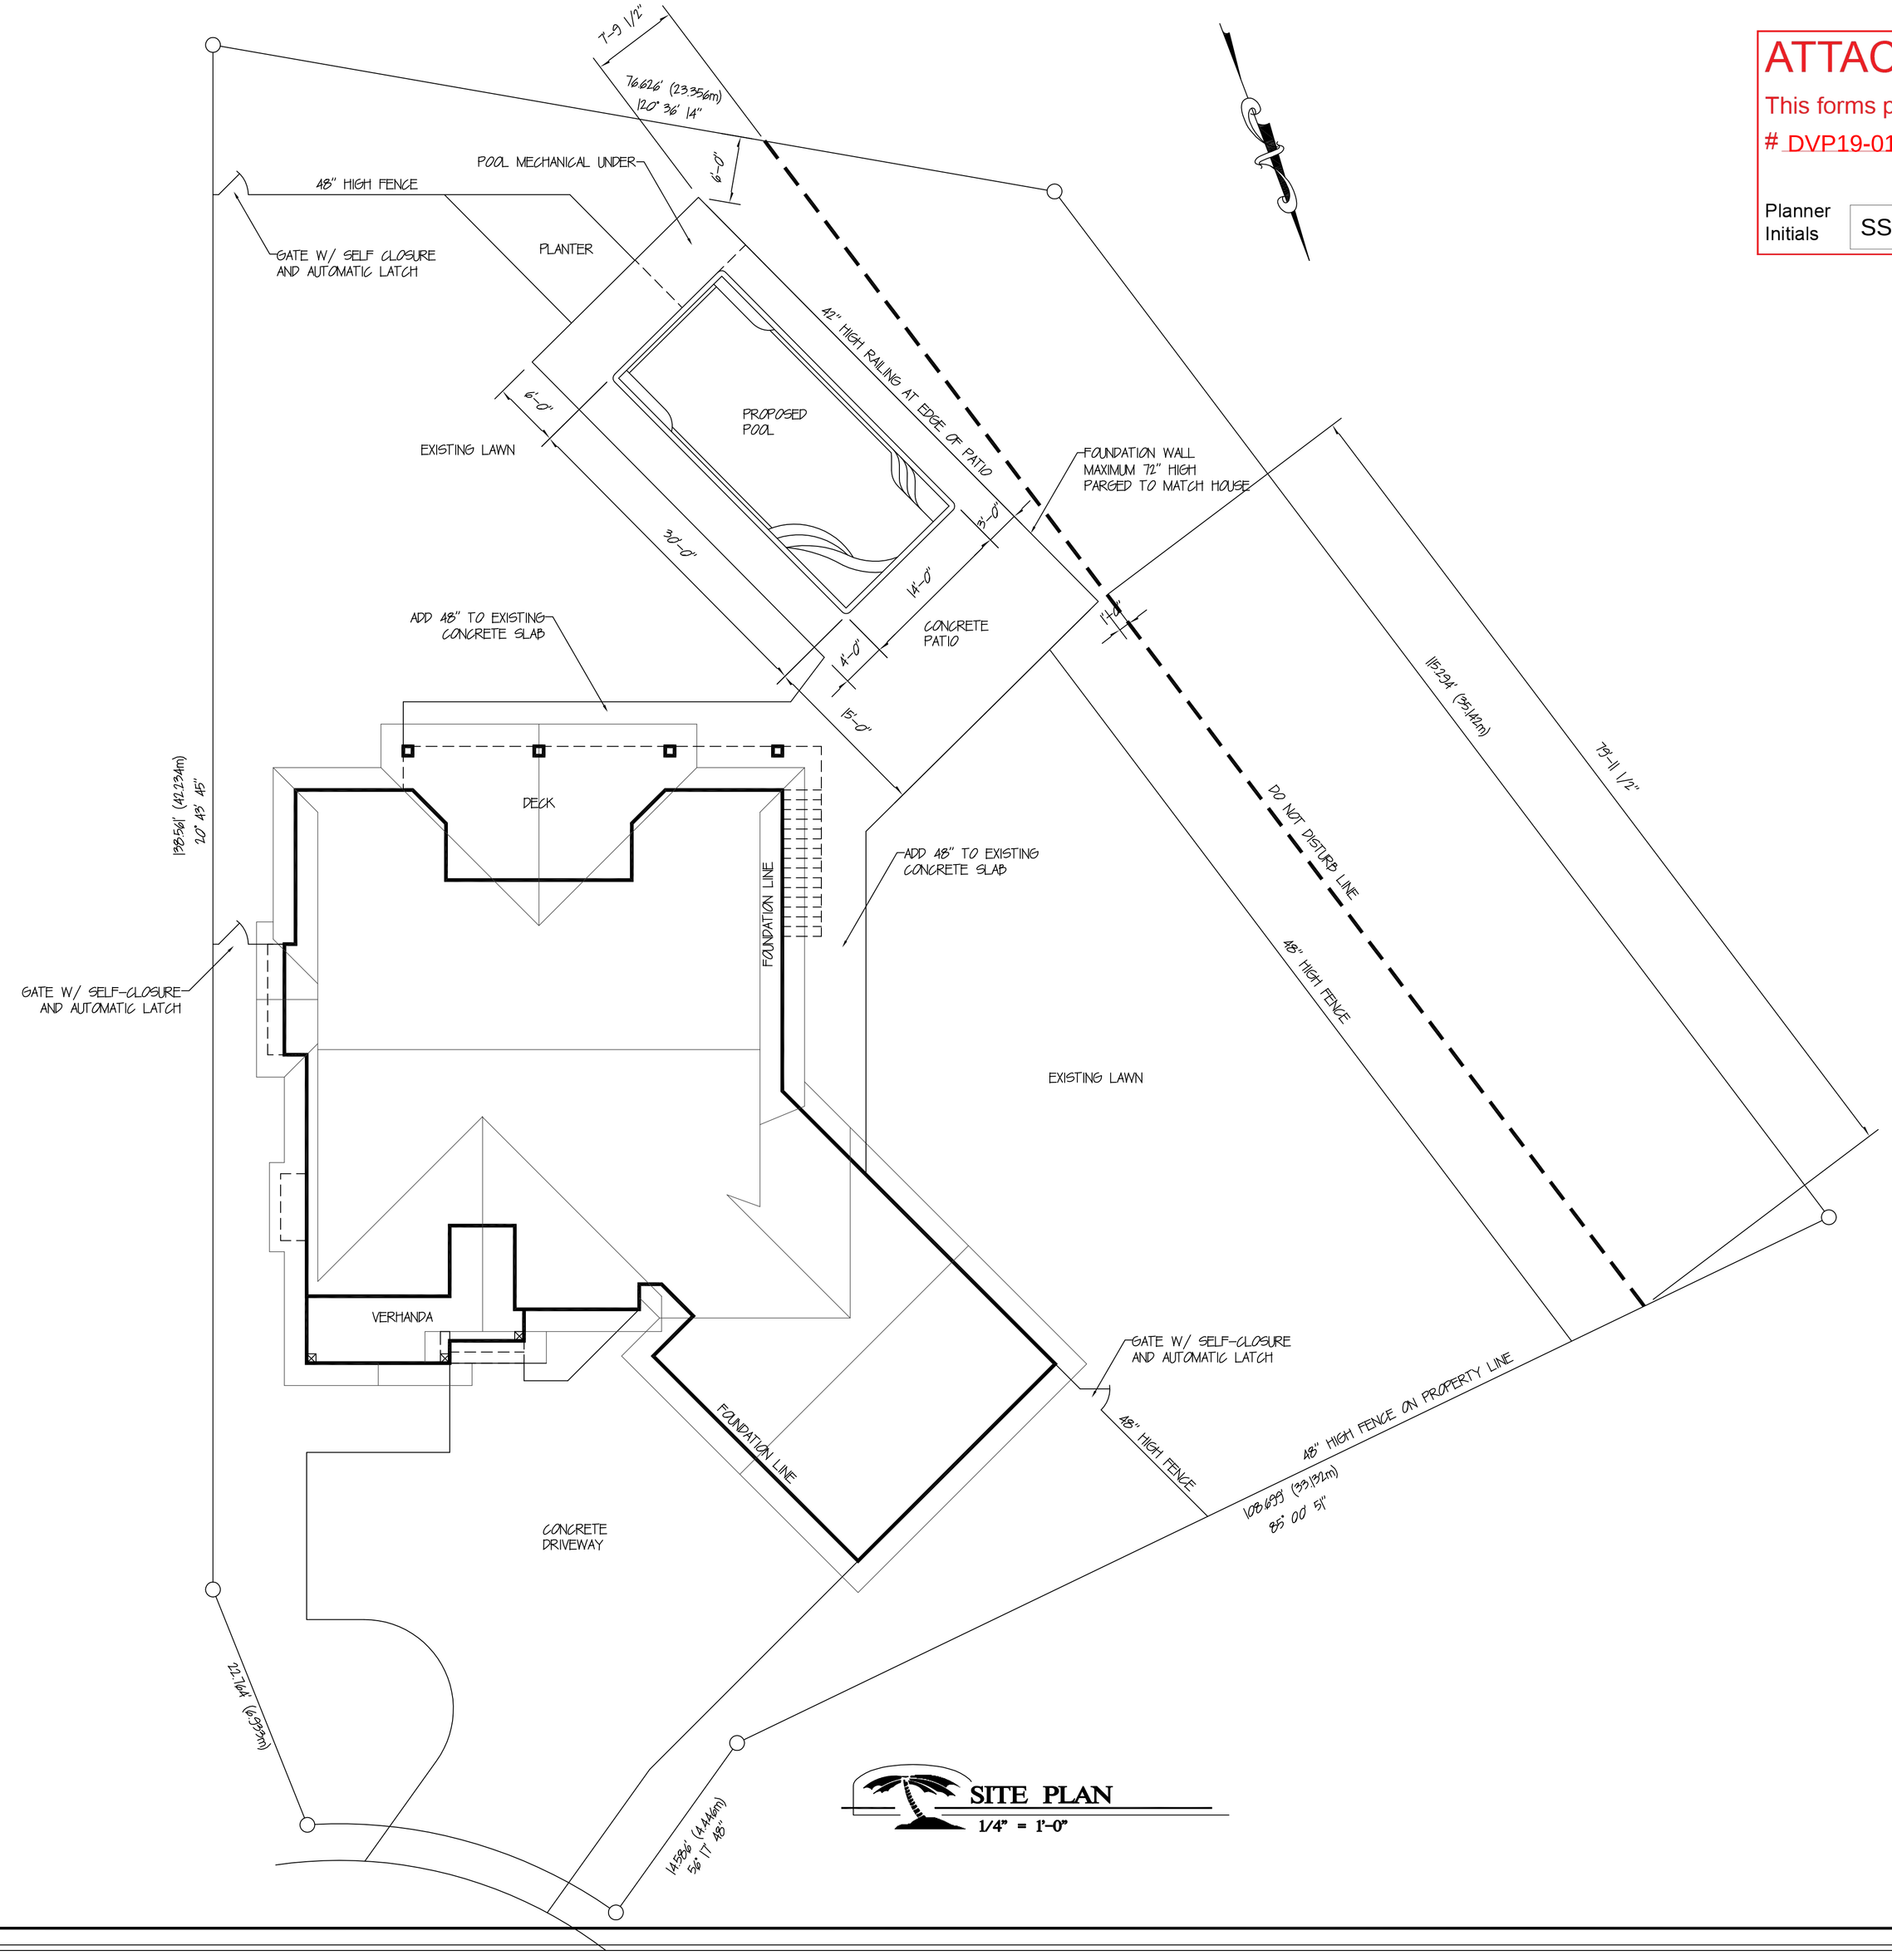

SITE PLAN
1/4" = 1'-0"

ATTACHMENT A
This forms part of application
DVP19-0114
Planner Initials SS
City of Kelowna
COMMUNITY PLANNING

SITE PLAN
248 LOST CREEK COURT
SCALE: AS NOTED | DRAWING NUMBER:19-1081-001 | REVISION:

OASIS DESIGN
1108-1309 LECKIE ROAD 868-2275 KELOWNA, BRITISH COLUMBIA, V1X 4Y5
DESIGNED BY: JAMES W. HAASDYK
DATE: JUNE 13, 2018

POOL FOR:
* GATTI *

<< REPRODUCTION OF THESE PLANS IS PROHIBITED WITHOUT THE PRIOR WRITTEN CONSENT FROM OASIS DESIGN >>