
SCHEDULE A
This forms part of development
Permit # FH15-0004

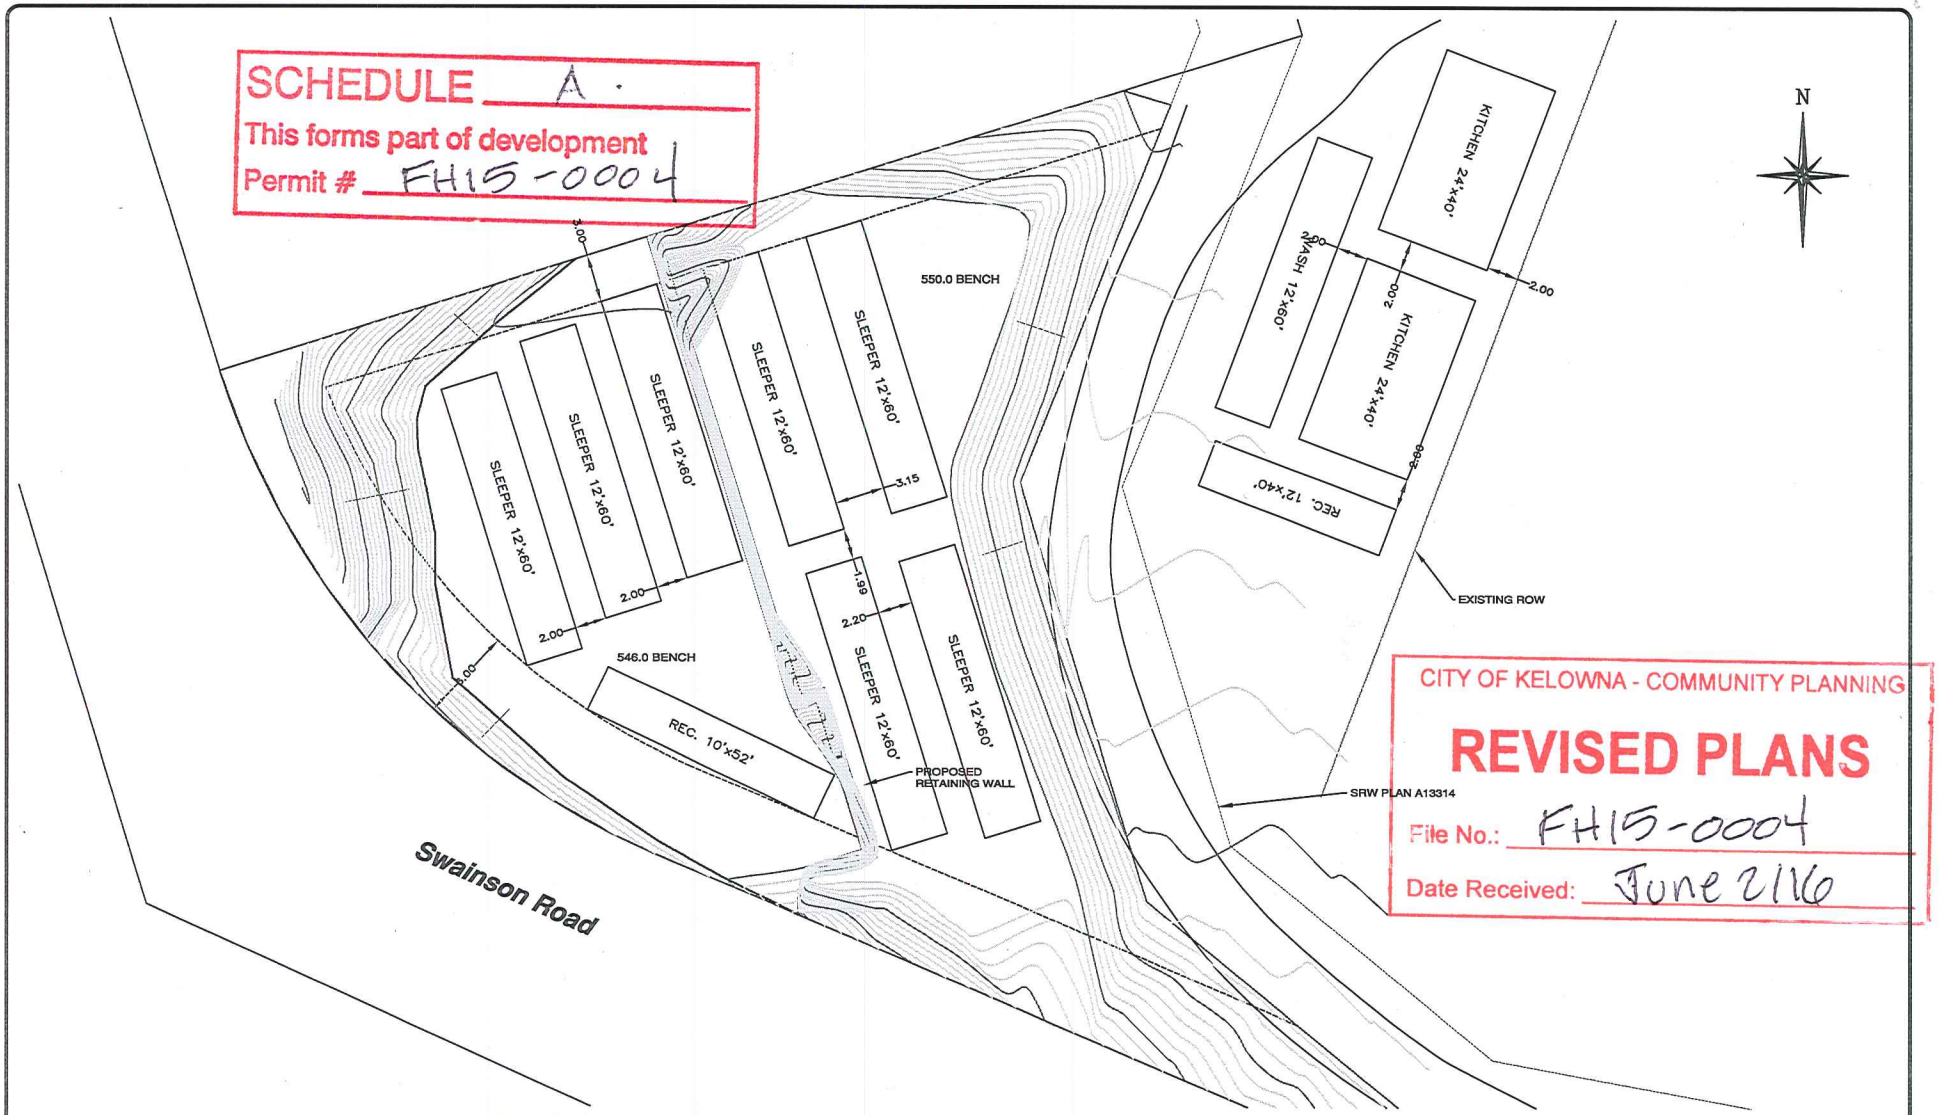

CITY OF KELOWNA - COMMUNITY PLANNING

REVISED PLANS

File No.: FH15-0004

Date Received: June 2/16

LEGEND

CABLE TV	CAP	SANITARY MH (EXISTING OR FUTURE)
GAS	CATCH BASIN	SANITARY MH (PROPOSED)
SAN. SEWER	ELECTRICAL BOX	STORM MH (EXISTING OR FUTURE)
STORM SEWER	HYDRANT	STORM MH (PROPOSED)
U.G. ELECTRICAL	VALVE	TRANSFORMER
U.G. TELEPHONE	LAMP STANDARD	UTILITY JUNCTION BOX
WATER		

No.	DATE (MM/DD/YY)	BY	REVISION	Chk'd
03	06/02/16	BMC	ADJUSTED TRAILER LOCATIONS	
02	06/01/16	BMC	ADJUSTED LOWER PLATFORM HEIGHT	
01	05/26/16	BMC	REVISED PROPOSED FILL SLOPE	
00	05/24/16	BMC	ISSUED TO CLIENT	

3 0 1.5 3 6 9 12 15

1 : 300

DRAWN	BMC
JOB NO.	15-144
FILE	15-144.DWG
DATE	MAY 2015
SCALE	1:300

ADVANCED SURVEYING LTD.
3306 32ND AVENUE, VERNON TEL. 250.545.4600
brett@advancedsurveying.ca

G.P. SANDHER
1610 SWAINSON ROAD
PLAN

DRAWING NO. 16144-01
REV. NO. 03