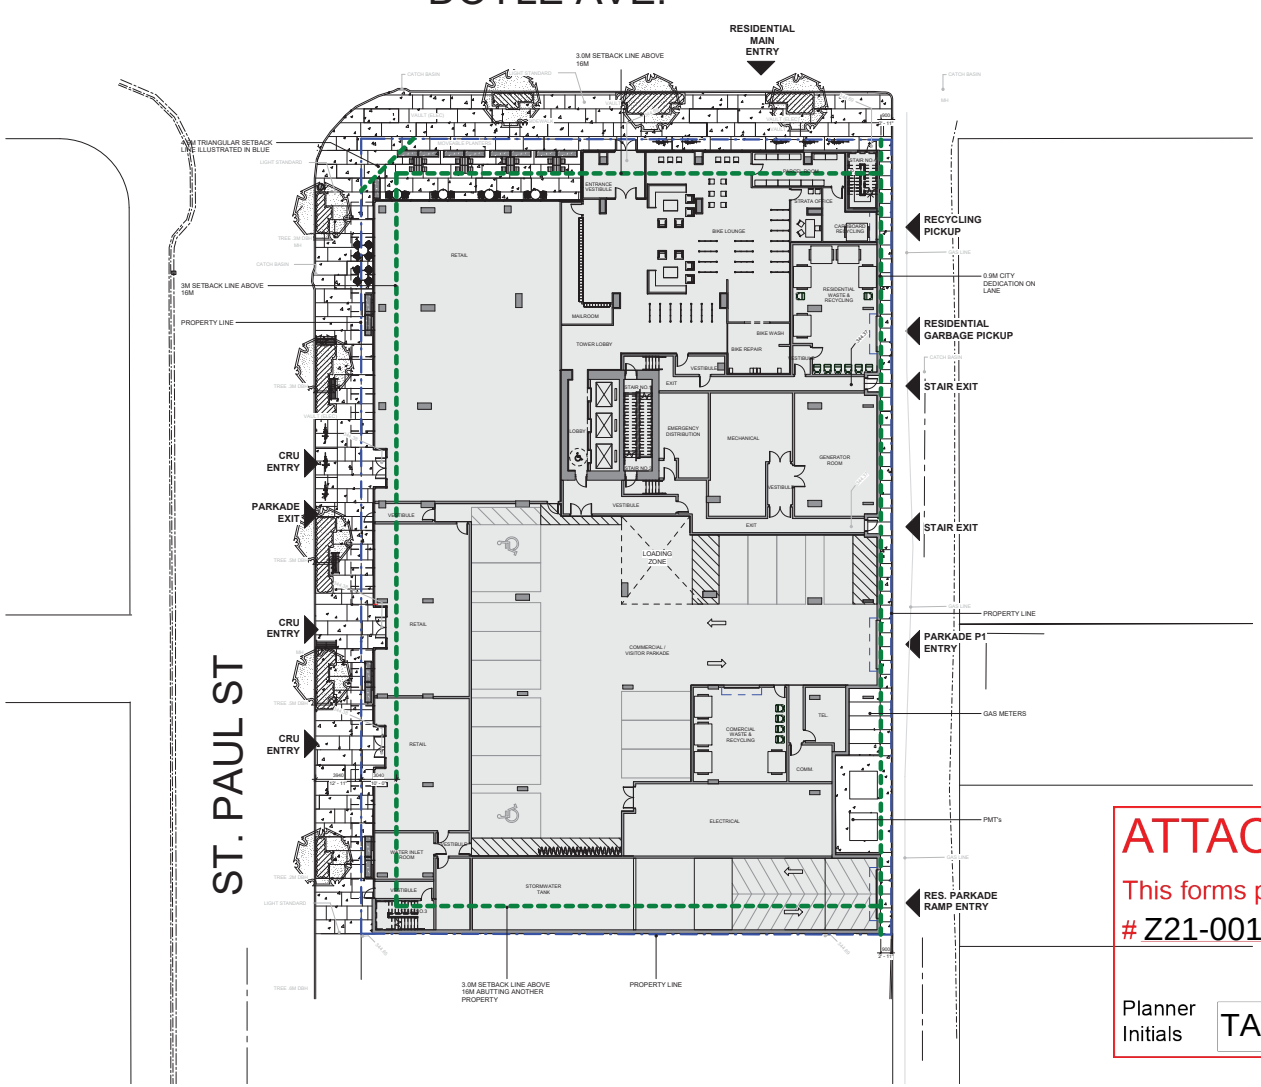

1 DP0.10 PROPOSED SITE PLAN
Scale: 1 : 200

ATTACHMENT C

This forms part of application

Z21-0011

Planner Initials TA

City of Kelowna
DEVELOPMENT PLANNING

True North Project North

CLIENT
Kerkhoff Construction
kerkhoff DEVELOP • BUILD
581 Lawrence Ave. Kelowna, BC V1Y 6L8

COPYRIGHT
This drawing has been prepared solely for the intended use, thus any reproduction or distribution for any purpose other than authorized by IBI Group is forbidden. Contractor shall verify and be responsible for all dimensions and conditions on the job, and IBI Group shall be informed of any variations from the dimensions and conditions shown on the drawing. Shop drawings shall be submitted to IBI Group for general conformance before proceeding with fabrication.
IBI Group Architects (Canada) Inc.
is a member of the IBI Group of companies

ISSUES

No.	DESCRIPTION	DATE
A	DEVELOPMENT PERMIT APPLICATION	2021-10-18
B	DEVELOPMENT PERMIT - TRS RESPONSE	2022-02-17

NOT FOR CONSTRUCTION

CONSULTANTS
KorStructural Structured Engineering
VDZ+A VAN DER ZALM + ASSOCIATES
WILLIAMS ENGINEERING

SEAL
REGISTERED ARCHITECT JUSTIN MACAULAY BRITISH COLUMBIA
2022-02-18

IBI GROUP ARCHITECTS (CANADA) INC.
Suite 202-1353 Ellis St.
Kelowna, BC V1Y 1Z9 Canada
tel 250 980 3432
ibigroup.com

PROJECT
1405 St. Paul
#1405 St Paul St.
Kelowna, BC
V1Y 9N2

PROJECT NO: 135924
DRAWN BY: TL
CHECKED BY: LM
PROJECT MGR: TK
APPROVED BY:
SHEET TITLE
PROPOSED SITE PLAN
SHEET NUMBER DP0.10
ISSUE B

2022-02-18 10:55:06 AM