ATTACHMENT A
This forms part of application
Z17-0068
City of Kelowna
COMMUNITY PLANNING
Planner Initials TB

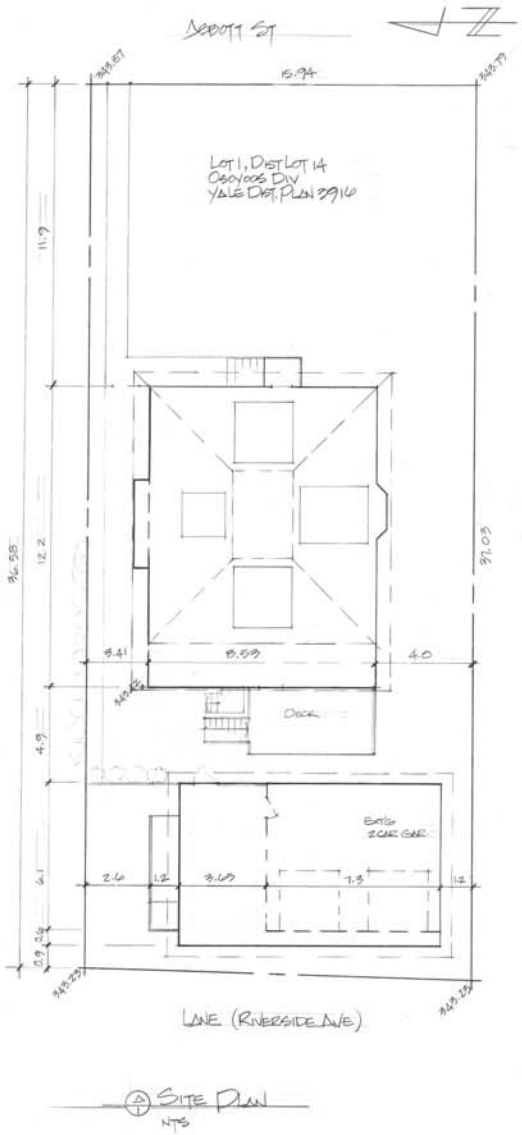

SITE PLAN
NTS

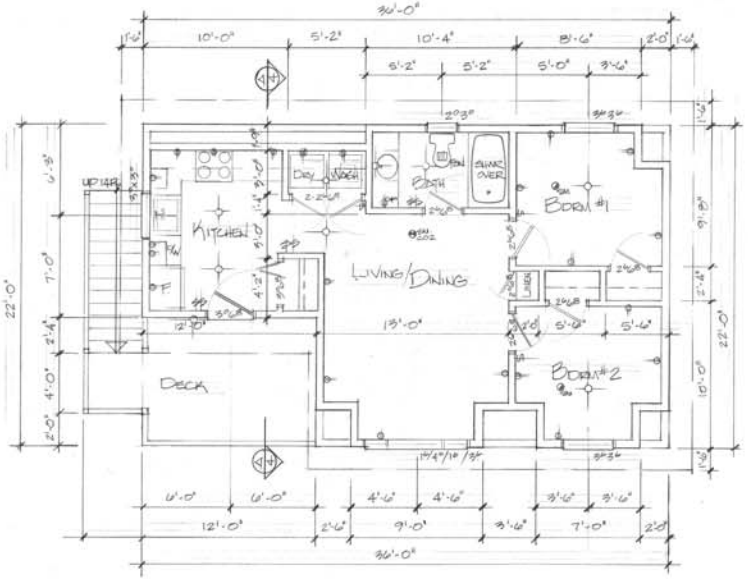

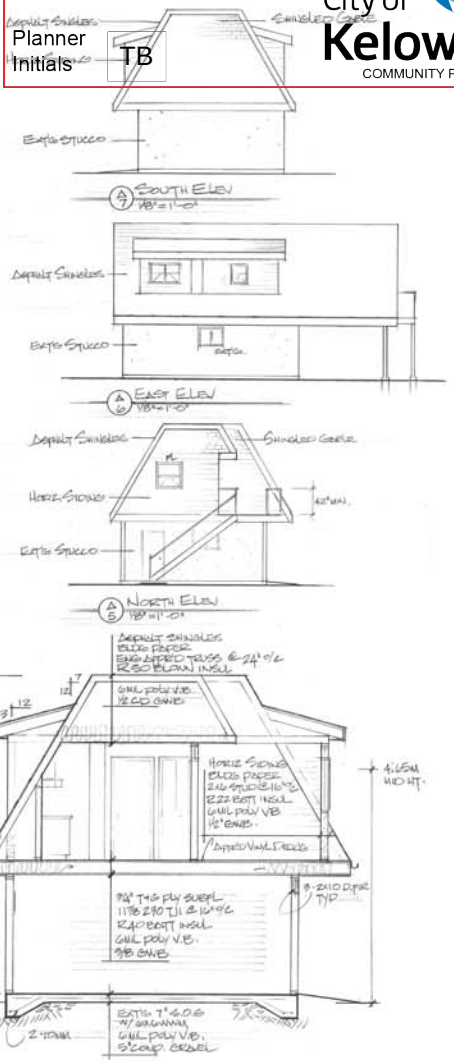

DETACHED CARRIAGE HOUSE
1888 ABBOTT ST KELOWNA, BC
SCALE: AS NOTED
DATE: JULY 17
SITE PLAN, FL PLAN, SECTION, ELEVATIONS
DRAWING NUMBER: 1 of 1