SCHEDULE "A"

REFERENCE PLAN TO ACCOMPANY BYLAW NO. 11606 (City of Kelowna) TO CLOSE ROAD DEDICATED ON PLAN KAP72198, SECTION 1, TOWNSHIP 25, OSOYOOS DIVISION YALE DISTRICT

PLAN EPP84607

PURSUANT TO SECTION 120 OF THE LAND TITLE ACT AND SECTION 40 OF THE COMMUNITY CHARTER

BCGS 82E.083

0 10 20 40 80

The intended plot size of this plan is 432mm in width by 560mm in height (C size) when plotted at a scale of 1:750

(All distances are in metres)

LEGEND

- *Denotes Standard Iron post (Type 5) found*
- *Denotes Standard Iron post (Type 5) placed*
- *Denotes Lead Plug (Type 3) found*
- *Denotes Non-Standard Post found*
- *Denotes Control Monument found*
- *NF Denotes nothing found*

Integrated Survey Area No. 4, City of Kelowna, NAD83 (CSRS) 4.0.0.BC.1

Grid bearings are derived from GNSS observations and are referred to the central meridian of UTM Zone 11.

The UTM coordinates and estimated absolute accuracies are derived from Real-time GNSS survey ties to geodetic control monuments 73H1808 and 95H1818 from Leica Smartnet station ID 4005.

This plan shows horizontal ground-level distances unless otherwise specified. To compute grid distances, multiply ground-level distances by the combined factor of 0.999941338 which has been derived from an elipsoidal elevation of 326.15 metres. CGVD 28 (HTV2.0)

Note: The coordinates and estimated absolute accuracies shown on this plan are a result of an independent and accurate GNSS survey and do not represent official published coordinates.

Note: Road dedicated by Plan KAP72196 appears to have been dedicated by Plan A977.

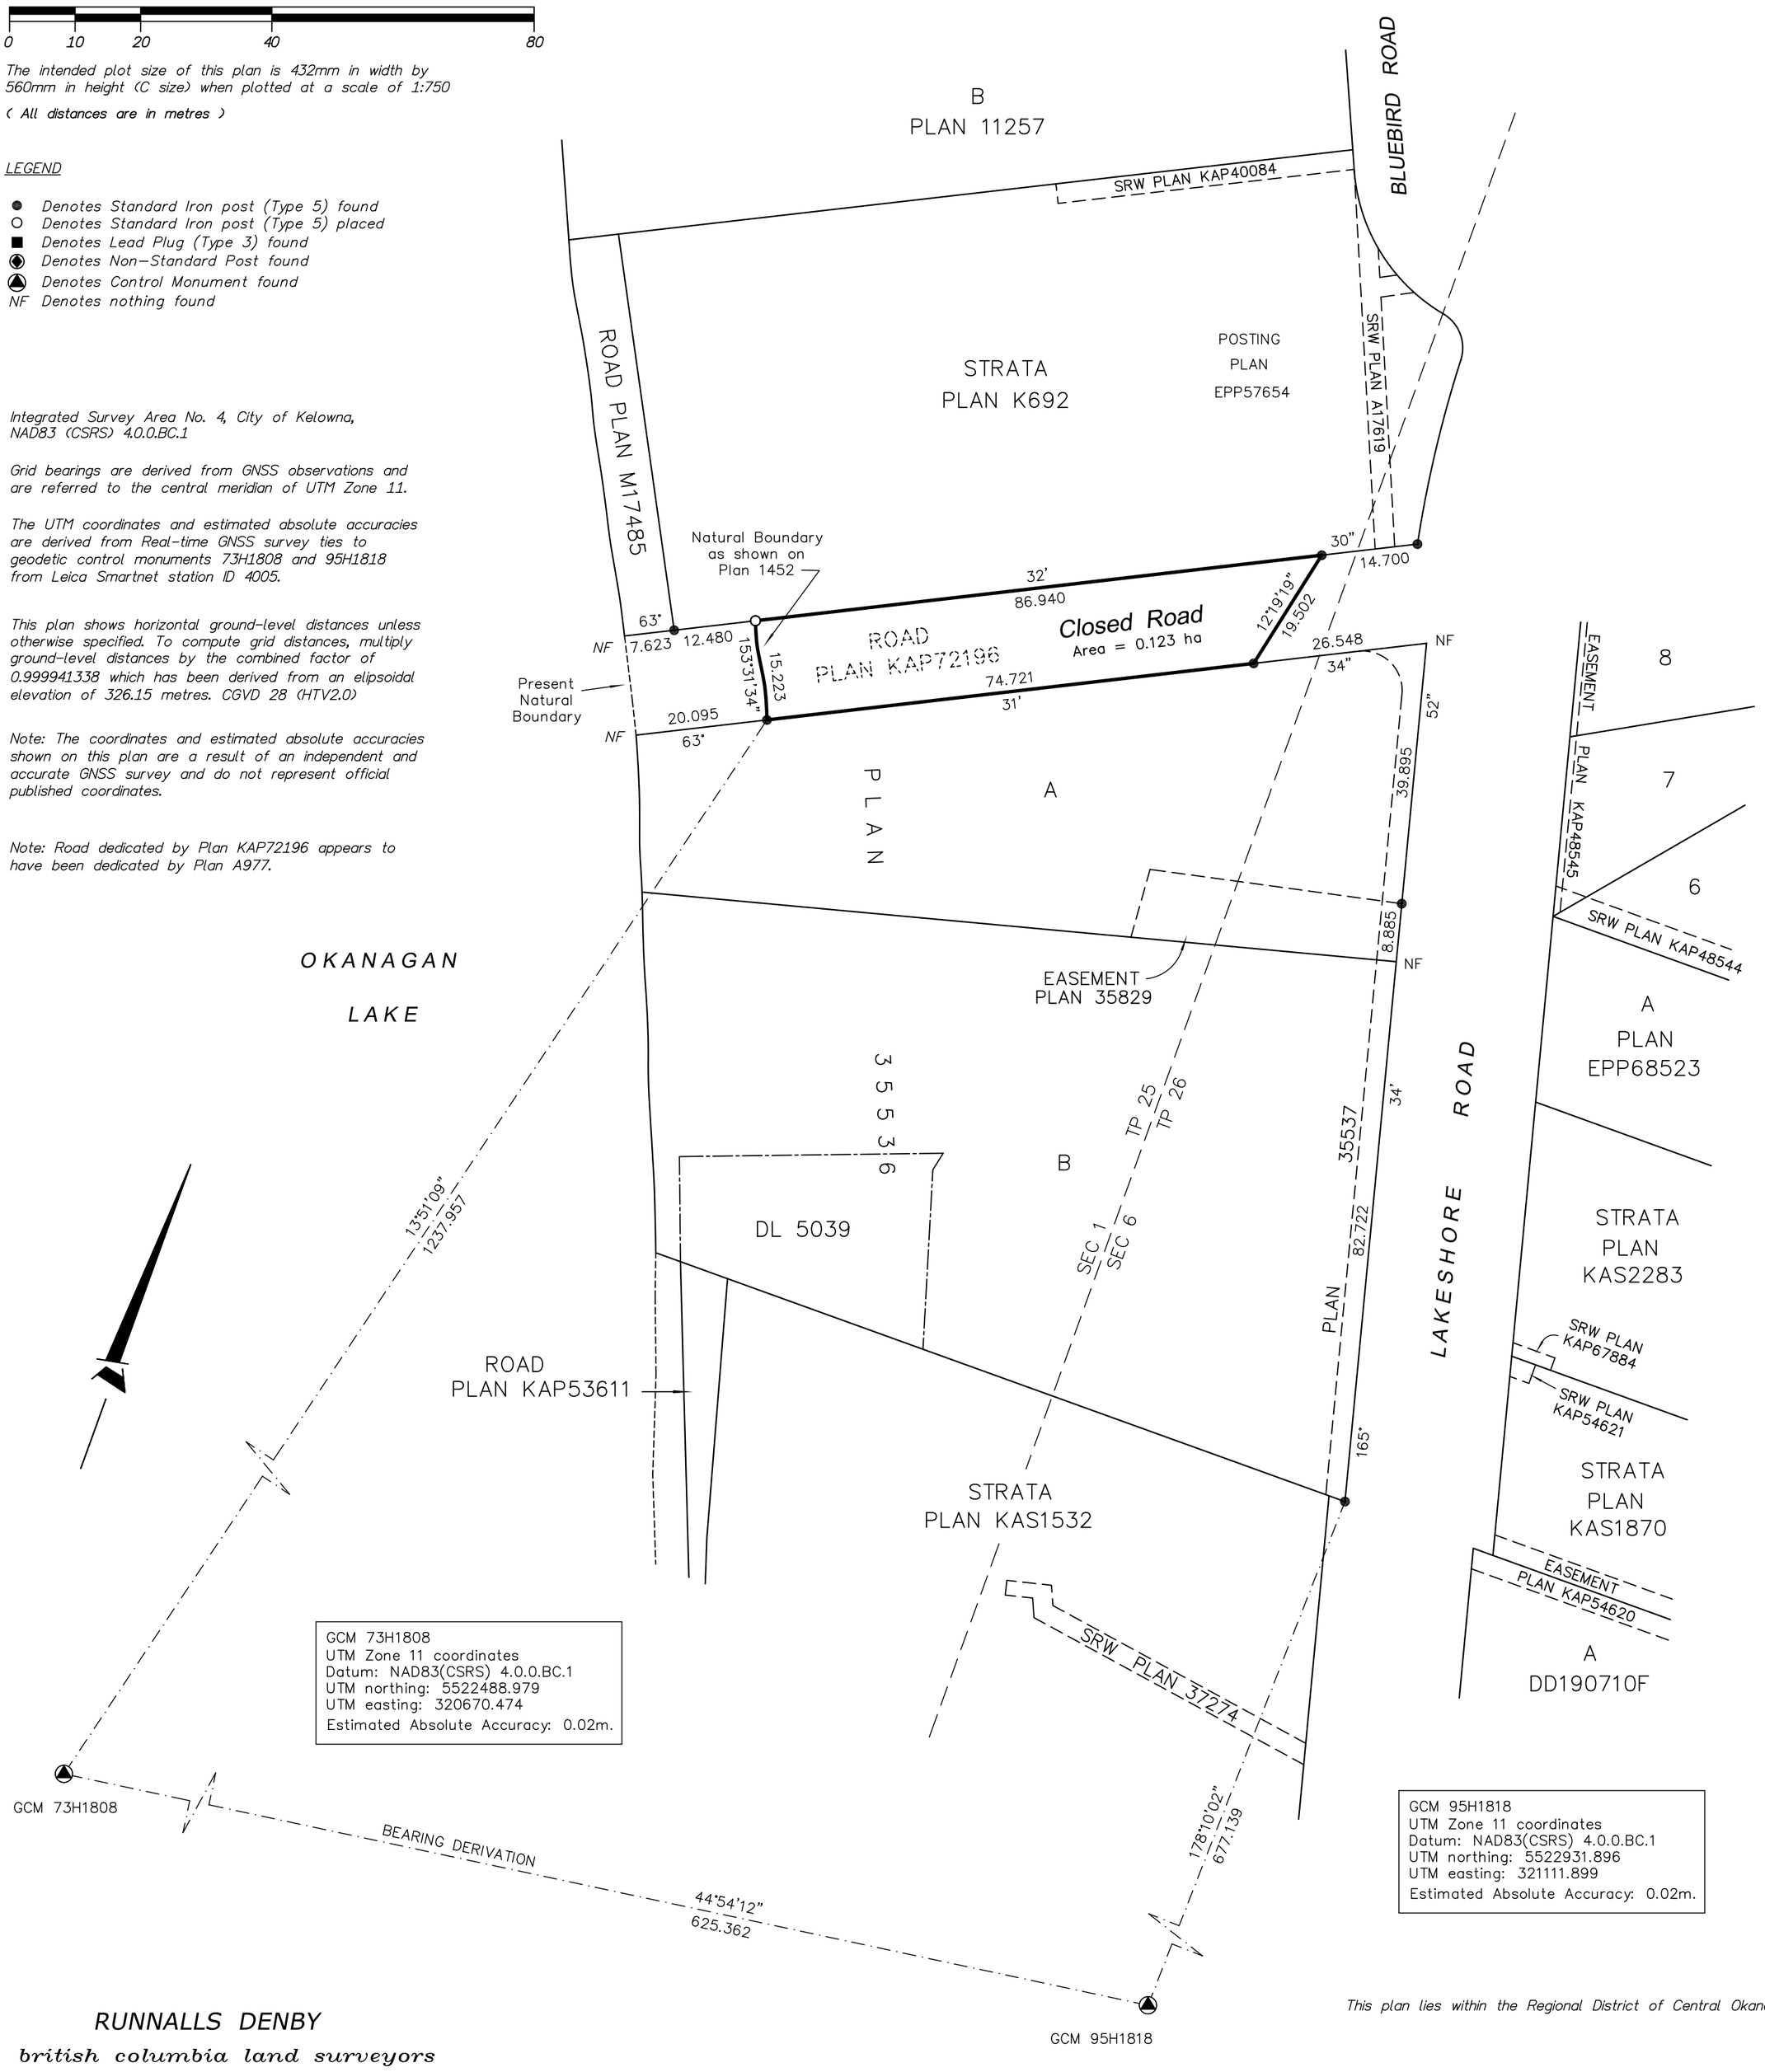

This plan lies within the Regional District of Central Okanagan.

The field survey represented by this plan was completed on the 7th day of October, 2020.

Robert T. Macdonald, BCLS 873

RUNNALLS DENBY

british columbia land surveyors

259A Lawrence Avenue
Kelowna, B.C.
V1Y 6L2

Phone: (250)763-7322
Fax: (250)763-4413
Email: rob@runnallsdenby.com

DWG. No.: 15184 CLOSED ROAD 1 FILE: 15184