Schedule A

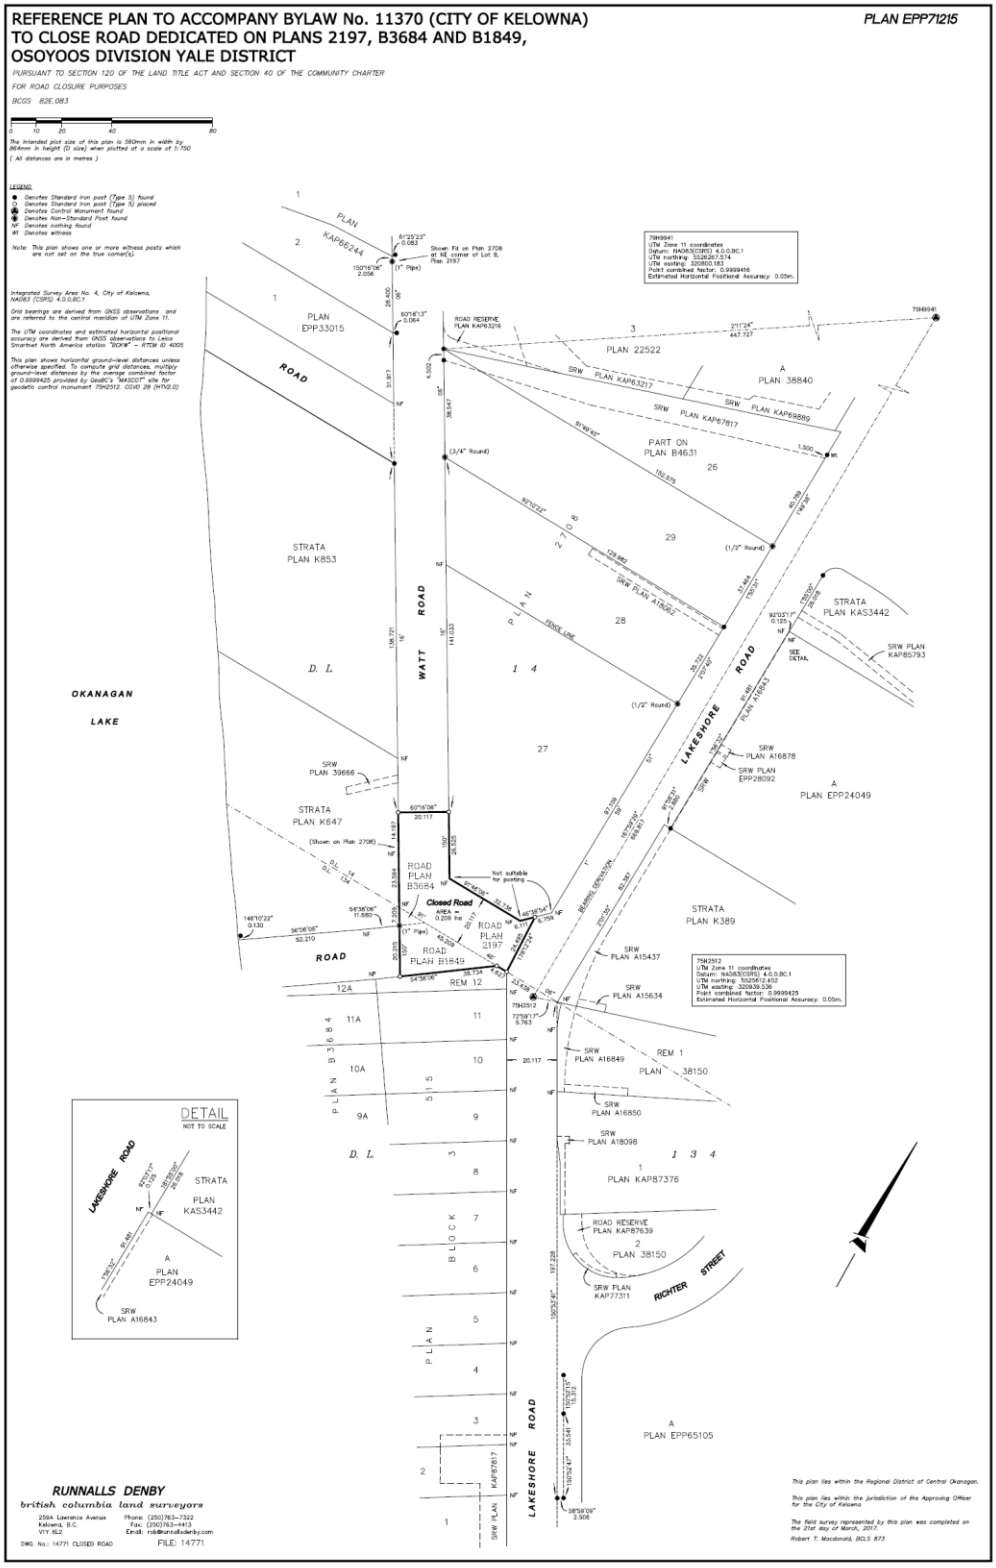
REFERENCE PLAN TO ACCOMPANY BYLAW No. 11370 (CITY OF KELOWNA)
TO CLOSE ROAD DEDICATED ON PLANS 2197, B3684 AND B1849,
OSOYOOS DIVISION YALE DISTRICT
PLAN EPP71215
PURSUANT TO SECTION 120 OF THE LAND TITLE ACT AND SECTION 40 OF THE COMMUNITY CHARTER
FOR ROAD CLOSURE PURPOSES
BCGS 82E.083
OKANAGAN LAKE
WATT ROAD
LAKESHORE ROAD
RICHTER STREET
Closed Road 1
AREA = 0.208 ha
Not suitable for posting
PLAN EPP33015
PLAN KAP66244
PLAN 22522
PLAN 38840
PART ON PLAN B4631
STRATA PLAN K853
STRATA PLAN K647
STRATA PLAN KAS3442
STRATA PLAN K389
PLAN EPP24049
PLAN KAP87376
PLAN 38150
PLAN EPP65105
ROAD PLAN B3684
ROAD PLAN 2197
ROAD PLAN B1549
ROAD RESERVE PLAN KAP87639
SRW PLAN KAP77311
SRW PLAN KAP85793
SRW PLAN A16878
SRW PLAN EPP28092
SRW PLAN A15437
SRW PLAN A15634
SRW PLAN A16849
SRW PLAN A16850
SRW PLAN A18098
SRW PLAN 39666
SRW PLAN A16843
REM 12
REM 1 PLAN 38150
DETAIL
NOT TO SCALE
RUNNALLS DENBY
british columbia land surveyors
259A Lawrence Avenue
Kelowna, B.C.
V1Y 6L2
Phone: (250)763-7322
Fax: (250)763-4413
E-mail: rob@runnallsdenby.com
DWG. No.: 14771 CLOSED ROAD
FILE: 14771
This plan lies within the Regional District of Central Okanagan.
This plan lies within the jurisdiction of the Approving Officer for the City of Kelowna
The field survey represented by this plan was completed on the 21st day of March, 2017.
Robert T. Macdonald, BCLS 873